Window Head

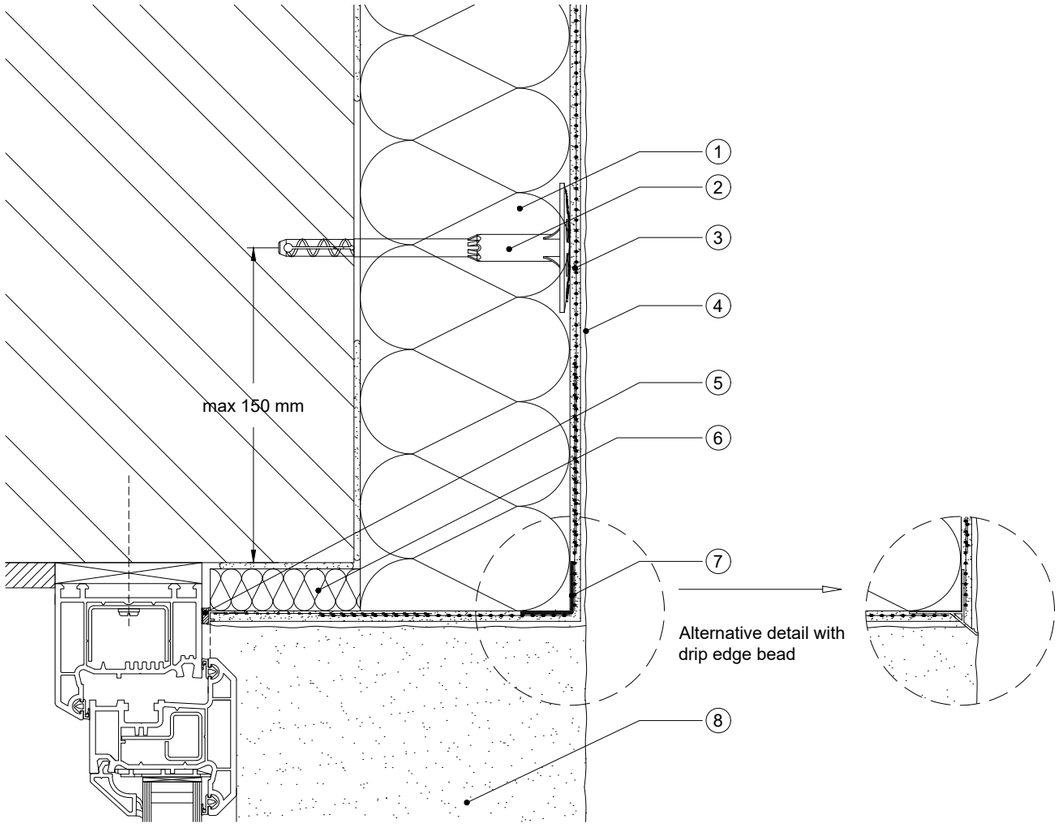

Window Jamb

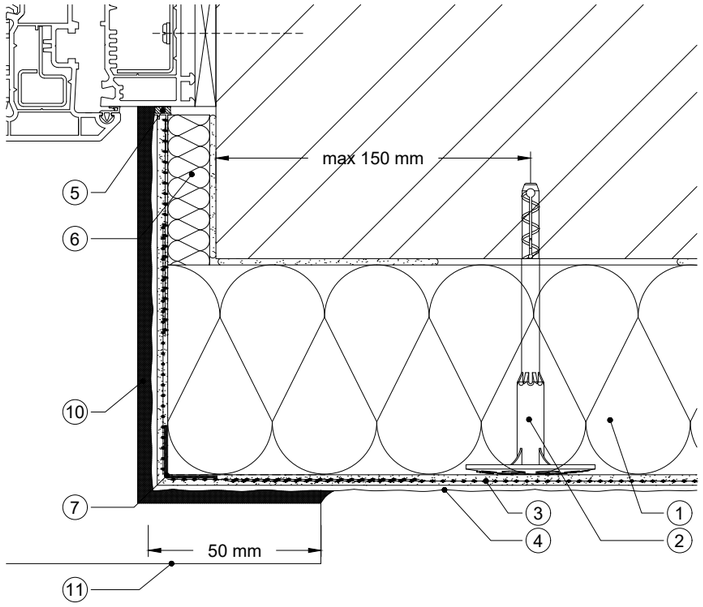

NOTE :
1. Ensure that drainage openings to window frame/sill are maintained
2. Where insulation cannot be incorporated at the reveals at heads/jambs of windows a 'cold bridge' will exist. This may result in cold internal surfaces and an increased risk of condensation + dampness. Wherever possible, insulation having a minimum R-value of 0.6 m^2.K/W should be extended into the window reveals to reduce cold bridging.
3. If Permarock Mineral Fibre minimum thickness 30 mm.

Window Sill

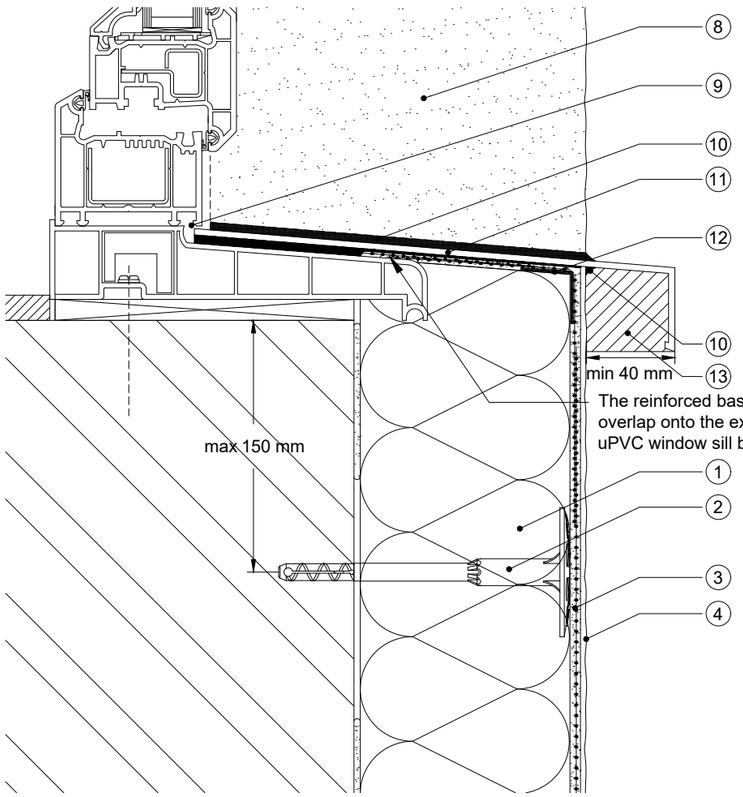

1. Permarock Insulation (type and thickness to specification) on Permarock Adhesive
2. Permarock Insulation Fixing at max 300mm centres around structural opening
3. Permarock Bedding Mortar incorporating Permarock Reinforcing Mesh
4. Permarock Decorative Finish
5. Permarock Window Seal Strip (refer to Table)
6. Insulation at reveal to provide minimum R-value of 0.6 m^2.K/W (see Note 2 and 3)
7. Permarock Corner Bead COR/PL/M or COR/AL/M see PAS-C001
8. Rendered reveal at jamb
9. Maintain free drainage of window frame at sill
10. Permarock Silicone Sealant
11. Cappit uPVC sill designed, supplied and installed by Sustainable building Services (UK) Ltd. Maintain drainage to window frame. Allow expansion gap between sill and rendered reveal at jamb.
12. Permarock Corner Bead COR/PL/M/25
13. Sill end cap

WINDOW SEAL STRIP
APPLICATION SUITABILITY

Window Size	Insulated Render - Insulation Thickness		
	≤ 100mm	100 - 160mm	160 - 300mm
≤ 2m²	BEA/PWSS/RO/2.4	BEA/PWSS/LS32-PLUS/EWI/2.4	BEA/PWSS/LW29/EWI/2.4 BEA/PWSS/LA26/EWI/2.6
> 2m²	BEA/PWSS/LS2-32/EWI/2.4	BEA/PWSS/LA26/EWI/2.6 BEA/PWSS/LS2-32EWI//2.4 BEA/PWSS/LW29/EWI/2.4	BEA/PWSS/LW29/EWI/2.4 BEA/PWSS/LA26/EWI/2.6

* BEA/PWSS/RO to be used only where available width of frame is insufficient to allow BEA/PWSS/STD/EWI or other window sealing stip types to be used.
In some cases it is necessary to remove the tear-off strip before installing the window seal strip.

Where applicable all dimensions and details should be read in conjunction with specialist consultants drawings and the project specification.

All dimensions should be checked on site by the contractor and any discrepancies should be brought to the attention of Permarock Products Ltd.

This drawing is the copyright of Permarock Products Ltd. It shall not be copied to any other third party without the express written consent of Permarock Products Ltd.

DISCLAIMER: Whilst this information/document/proposal (together "Information") is based on the latest manufacturer facts and findings of which we are aware, we are not engaged as a designer or other contractor in respect of your project and so the Information is general in nature and we cannot guarantee that any Information provided meets all of your specific project requirements. Given this, we cannot guarantee that any products selected, specified and/or purchased by you and their proposed applications are fit for the intended purpose. Any specification or purchase by you is at your own risk and we recommend the Information be reviewed and approved by an appropriately qualified professional prior to specification or purchase. Without prejudice to the generality of the foregoing, you (or the appropriately qualified professional from whom you seek advice) shall ensure that any performance criteria and/or coverage rates quoted can be achieved in each instance when compiling or pricing specific projects. To the extent permitted by law, Permarock will not be liable (whether in contract, tort (including negligence), breach of duty, misrepresentation or otherwise) for any loss or liability (of whatsoever kind) arising out of or in connection with any Information we may provide.

Notes :

Rev	Date	Amendments	By	Approved

Permarock Products Ltd.
Jubilee Drive
Loughborough
Leicestershire
LE11 5TW
Tel: (01509) 262924
Email: permarock@permarock.com
Web: www.permarock.com

Client : -

Project : PAS 2030/2035: 2019 Compliant Projects

Project Ref : -

Title : Retained Window and Sill - EWI System with Insulated Reveal and Plastic Oversill

Drawn By : HN	Approved By : RWT
Date : 15/05/2025	Original Size : A3
Scale : NTS	
Drawing No : PAS-W002	Rev.