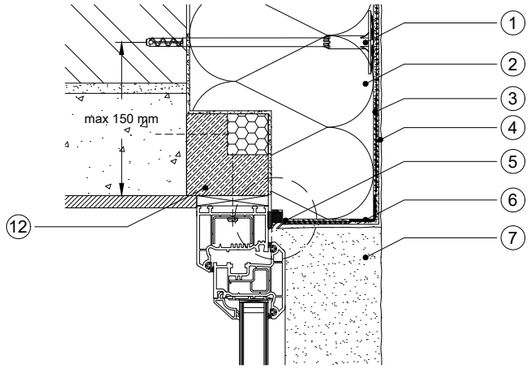

HEAD

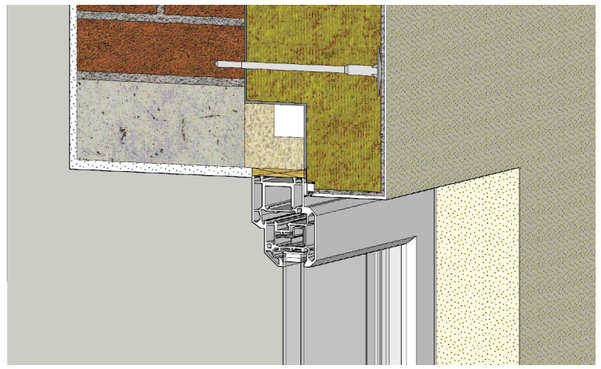

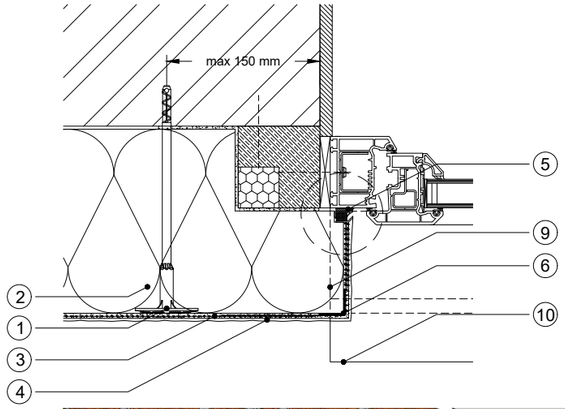

JAMB

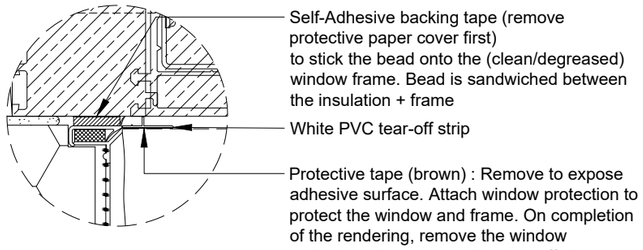

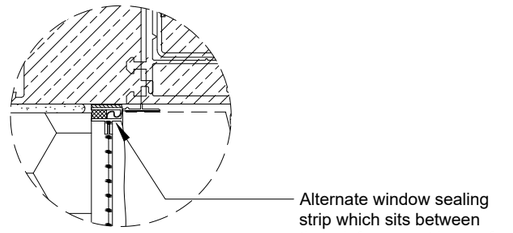

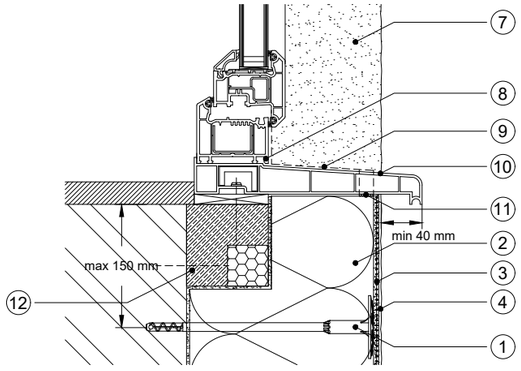

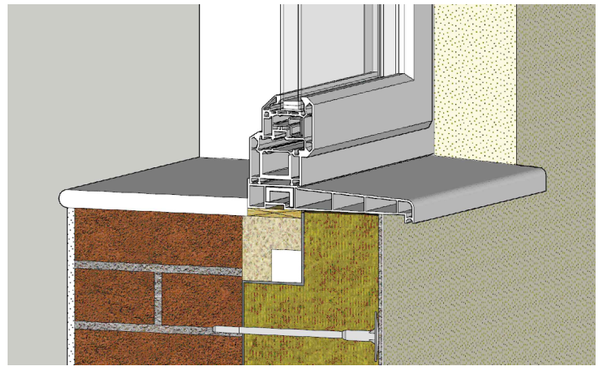

SILL

TABLE

WINDOW SEAL STRIP APPLICATION SUITABILITY			
Window Size	Insulated Render - Insulation Thickness		
	≤ 100mm	100 - 160mm	160 - 300mm
≤ 2m²	BEA/PWSS/RO/2.4	BEA/PWSS/LS32-PLUS/EWI/2.4	BEA/PWSS/LW29/EWI/2.4 BEA/PWSS/LA26/EWI/2.6
> 2m²	BEA/PWSS/LS2-32/EWI/2.4	BEA/PWSS/LA26/EWI/2.6 BEA/PWSS/LS2-32EWI//2.4 BEA/PWSS/LW29/EWI/2.4	BEA/PWSS/LW29/EWI/2.4 BEA/PWSS/LA26/EWI/2.6

* BEA/PWSS/RO to be used only where available width of frame is insufficient to allow BEA/PWSS/STD/EWI or other window sealing stip types to be used.
In some cases it is necessary to remove the tear-off strip before installing the window seal strip.

1. Permarock Insulation Fixing at max 300 mm centres around structural opening*
2. Permarock Insulation (type and thickness to specification) rebated to fit Proprietry External Window Support on Permarock Adhesive
3. Permarock Decoretive Finish
4. Permarock Bedding Mortar incorporating Permarock Reinforcing Mesh
5. Permarock Window Seal Strip, type refer to Table
6. Permarock Corner Bead
7. Rendered reveal at jamb
8. Maintain free drainage of window frame at sill
9. Line of sealing tape to top and sides of oversill
10. Window sill
11. Permarock Sealing Tape SEA/TP610/3-6
12. Proprietary External Window Support System eg. Iso-Top Winframer

NOTE : 1. Ensure that drainage openings to window frame/sill are maintained
2. Insulation fixings at 300 mm centres around the structural opening can be omitted if reinforcement layer fixings are to be installed through the system.

Where applicable all dimensions and details should be read in conjunction with specialist consultants drawings and the project specification.

All dimensions should be checked on site by the contractor and any discrepancies should be brought to the attention of Permarock Products Ltd.

This drawing is the copyright of Permarock Products Ltd. It shall not be copied to any other third party without the express written consent of Permarock Products Ltd.

DISCLAIMER: Whilst this information/document/proposal (together "Information") is based on the latest manufacturer facts and findings of which we are aware, we are not engaged as a designer or other contractor in respect of your project and so the Information is general in nature and we cannot guarantee that any Information provided meets all of your specific project requirements. Given this, we cannot guarantee that any products selected, specified and/or purchased by you and their proposed applications are fit for the intended purpose. Any specification or purchase by you is at your own risk and we recommend the Information be reviewed and approved by an appropriately qualified professional prior to specification or purchase. Without prejudice to the generality of the foregoing, you (or the appropriately qualified professional from whom you seek advice) shall ensure that any performance criteria and/or coverage rates quoted can be achieved in each instance when compiling or pricing specific projects. To the extent permitted by law, Permarock will not be liable (whether in contract, tort (including negligence), breach of duty, misrepresentation or otherwise) for any loss or liability (of whatsoever kind) arising out of or in connection with any Information we may provide.

Notes :

Rev	Date	Amendments	By	Approved

permarock PRODUCTS LTD

Permarock Products Ltd.
Jubilee Drive
Loughborough
Leicestershire
LE11 5TW
Tel: (01509) 262924
Email: permarock@permarock.com
Web: www.permarock.com

Client : -

Project : PAS 2030/2035: 2019 Compliant Projects

Project Ref : -

Title : Proprietary External Window Support System

Drawn By : HN	Approved By : RWT
Date : 15/05/2025	Original Size : A3
Scale : NTS	
Drawing No : W007	Rev.