NOTE : Accredited construction Details for Part L advises that plinth/perimeter insulation should extend to at least 200 mm below the top of the floor insulation.

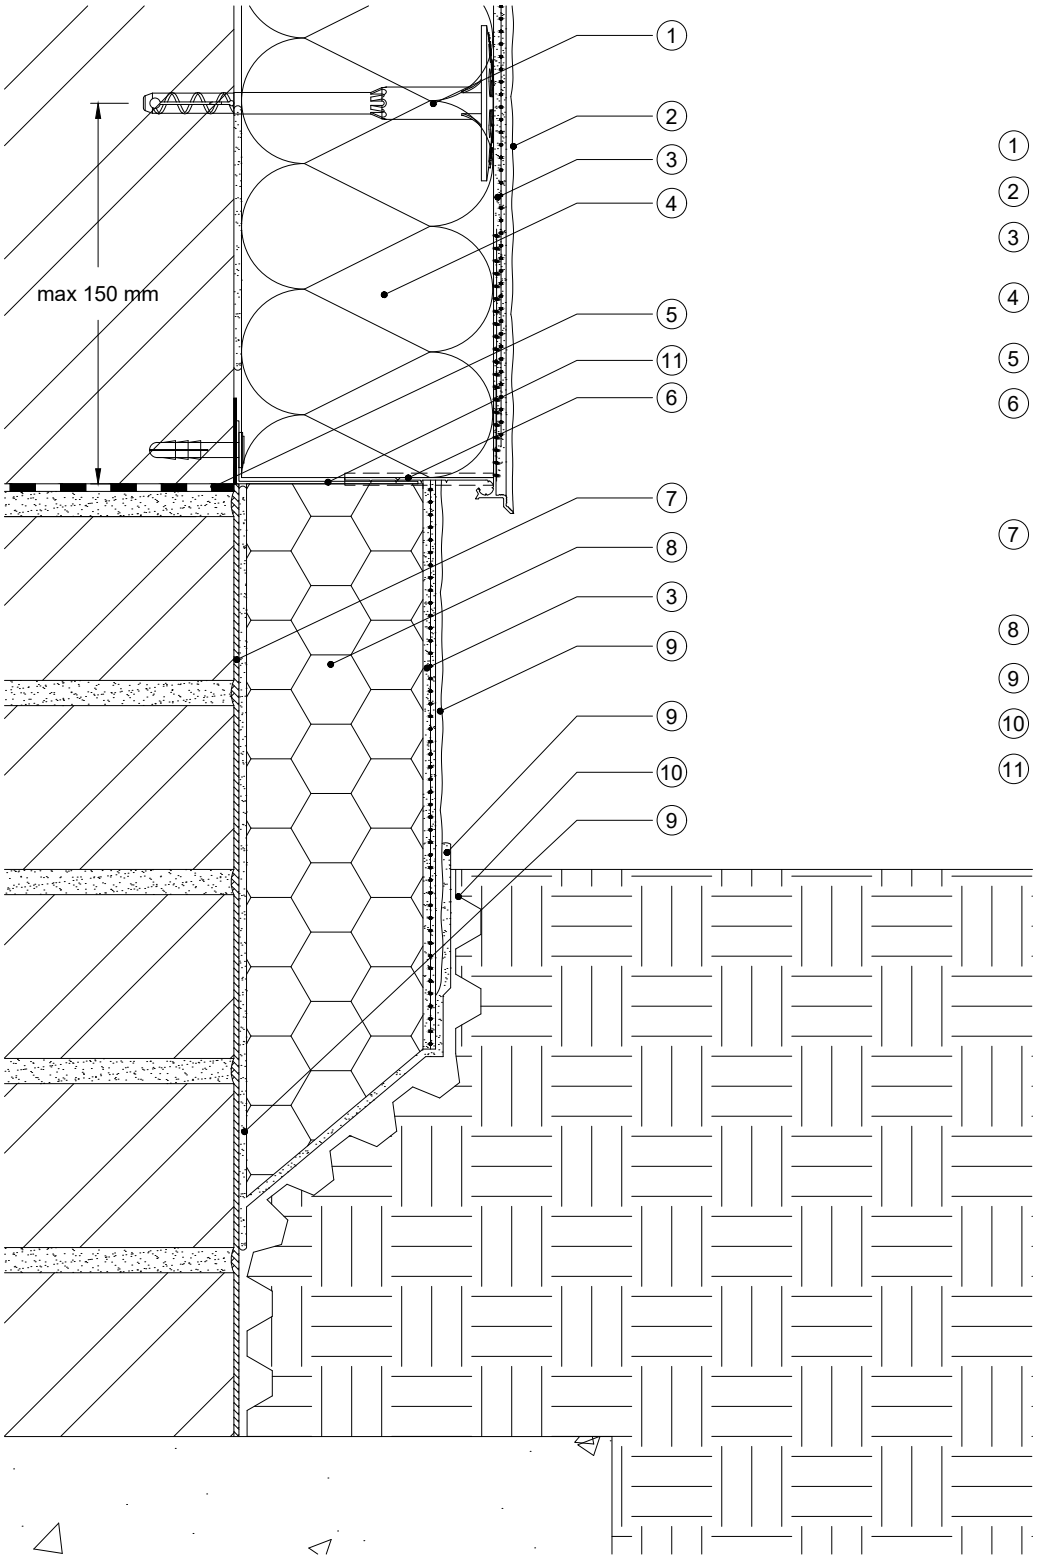

1. Permarock Insulation Fixing
2. Permarock Decorative Finish
3. Permarock Bedding Mortar incorporating Permarock Reinforcing Mesh
4. Permarock Insulation (type and thickness to specification) on Permarock Adhesive
5. DPC
6. Permarock BEA/LW-66-2 uPVC finishing/transition bead for thin coat renders. For thick coat renders (dry Dash, Brick-effect Render, Brick Slip, Scratch Render) use Permarock BEA/LW-66-4
7. Proprietary fully bonded waterproof coating/DPM or Permarock BituCoat Adhesive Coating scratchcoat layer
8. Permarock Plinth Insulation System
9. Permarock BituCoat Adhesive Coating
10. Proprietary Drainage Sheet
11. Permarock uPVC set-up profile fixed above DPC level with Permarock Profile Fixings FIX/03GM at max. 400 mm centres.

Permarock Z20 Starter Track Dimensions

Z20-50 + W66-2 60 - 100 mm
Z20-100 + W66-2 110 - 150 mm
Z20-160 + W66-2 160 - 200 mm
Z20-160 + Z23 + W66-2 210 - 300 mm

Other corresponding component parts include:

BEA/LW-Z61H connector bar 1000 mm long (to be cut down on site to suit site requirements)

BEA/LWZ18-2A uPVC external corner section for use with BEA/LW-66-2 finishing/transition beads

BEA/LWZ18-2I uPVC internal corner section for use with BEA/LW-66-2 finishing/transition beads

BEA/LWZ18-4A uPVC external corner section for use with BEA/LW-66-4 finishing/transition beads

BEA/LWZ18-4I uPVC internal corner section for use with BEA/LW-66-4 finishing/transition beads

permarock PRODUCTS LTD

Permarock Products Ltd.
Jubilee Drive
Loughborough
Leicestershire
LE11 5TW
Tel: (01509) 262924
Email: permarock@permarock.com
Web: www.permarock.com

Client : -

Title : Base of System - Recessed Plinth with Set-up Profile and Transition Bead

Drawn By : TYY

Approved By : JFR

Project : Standard Detail

Project Ref : -

Scale : NTS

Date : 13/12/2018

Notes :

Rev	Date	Amendments	By	Approved
2	08/05/26	Insul. hatching	HN	RWT

Original Size : A4

Rev.2

Drawing No : B003C

Where applicable all dimensions and details should be read in conjunction with specialist consultants drawings and the project specification. All dimensions should be checked on site by the contractor and any discrepancies should be brought to the attention of Permarock Products Ltd.
This drawing is the copyright of Permarock Products Ltd. It shall not be copied to any other third party without the express written consent of Permarock Products Ltd.
DISCLAIMER: Whilst this information/document/proposal (together "Information") is based on the latest manufacturer facts and findings of which we are aware, we are not engaged as a designer or other contractor in respect of your project and so the Information is general in nature and we cannot guarantee that any Information provided meets all of your specific project requirements. Given this, we cannot guarantee that any products selected, specified and/or purchased by you and their proposed applications are fit for the intended purpose. Any specification or purchase by you is at your own risk and we recommend the Information be reviewed and approved by an appropriately qualified professional prior to specification or purchase. Without prejudice to the generality of the foregoing, you (or the appropriately qualified professional from whom you seek advice) shall ensure that any performance criteria and/or coverage rates quoted can be achieved in each instance when compiling or pricing specific projects. To the extent permitted by law, Permarock will not be liable (whether in contract, tort (including negligence), breach of duty, misrepresentation or otherwise) for any loss or liability (of whatsoever kind) arising out of or in connection with any Information we may provide.